PLAT OF THAT PORTION OF THE
SOUTH ½ OF THE SOUTHEAST ¼
SECTION 21 T. 141 N. R. 49 W.
LYING EAST OF THE SHEYENNE RIVER
CASS COUNTY, NORTH DAKOTA.

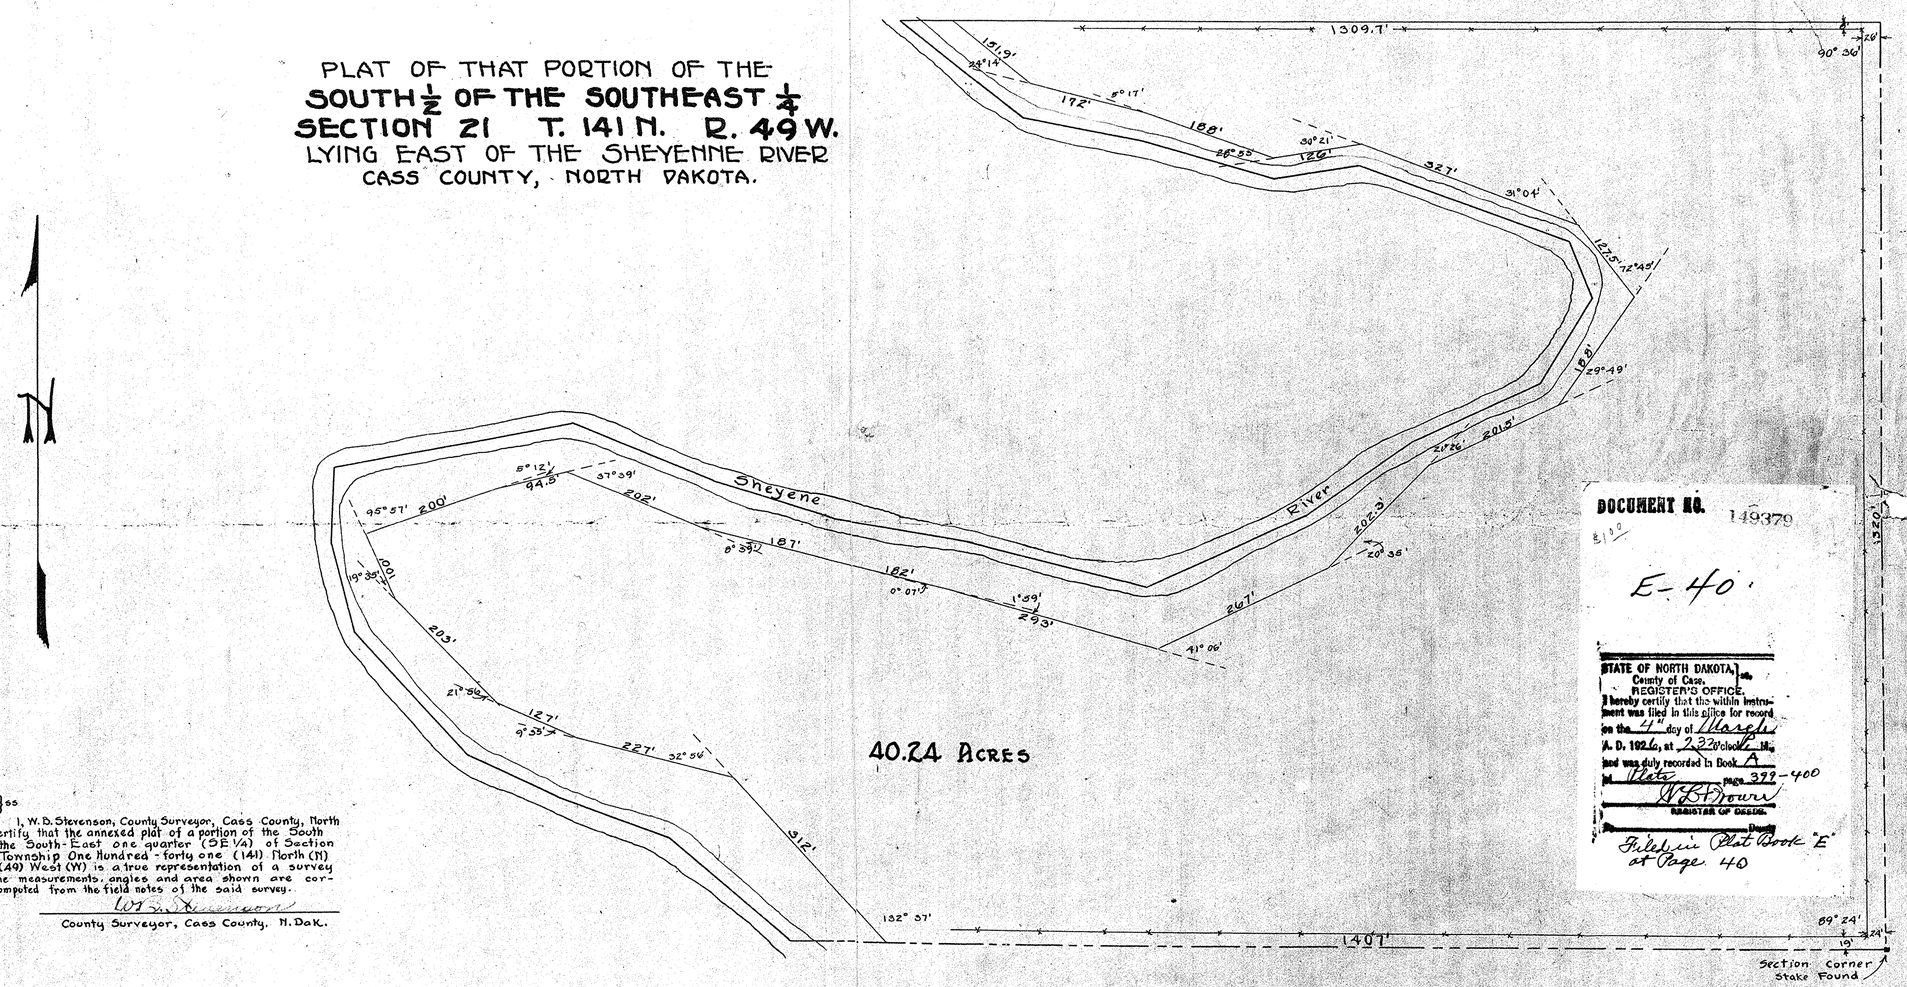

State of North Dakota } ss
County of Cass.

I, W. B. Stevenson, County Surveyor, Cass County, North Dakota, do hereby certify that the annexed plat of a portion of the South one half (S½) of the South-East one quarter (SE¼) of Section Twenty-one (21) Township One Hundred-forty one (141) North (N) Range Forty-nine (49) West (W) is a true representation of a survey made by me, and the measurements, angles and area shown are correctly noted and computed from the field notes of the said survey.

W. B. Stevenson
County Surveyor, Cass County, N. Dak.

DOCUMENT NO. 149379

E-40

STATE OF NORTH DAKOTA, } ss.
County of Cass.
REGISTER'S OFFICE.
I hereby certify that the within instrument was filed in this office for record on the 4th day of March A. D. 1926, at 2:30 o'clock P. M., and was duly recorded in Book A of Plats page 399-400

W. L. Bowers
REGISTER OF DEEDS.

Filed in Plat Book "E" at Page 40

E 40