Auditor's Plat-Showing Blocks "A"-"B"-5-10-11-12 & 14 Of S ½ Of Sec. 33 T. 141 R 53 West. Being the Parcels Of Land which have Been Conveyed Out Of S ½ Of Sec. 33 T141 R 53. Adjacent to The Town Of Absaraka N.D.

Scale 1" = 100'
Dec. 3, 1914.

DOCUMENT NO. 138653

C-19-A

I, V. H. Aiken, Surveyor, hereby certify that in accordance with the provisions of section 2214 of the Code of North Dakota, and upon demand of the County Auditor, I have surveyed and platted the above described tract of land, that all measurements are given in feet and decimals of a foot, that iron monuments are placed as shown on plat and this plat is true and correct.

V. H. Aiken - Surveyor.

State Of No. Dak. } SS.
County Of Cass

On this 3 day of December 1914 before me personally appeared V. H. Aiken, Surveyor, and acknowledged that he executed the above instrument of his own free act and deed.

Frank L. Lauder
Notary Public

My Com. Expires Aug 17-1917

STATE OF NORTH DAKOTA } SS.
County of Cass
Register's Office,
I hereby certify that the within instrument was filed in this office for record on the 9" day of May A.D. 1924 at 2:15 o'clock P.M. and was duly recorded in book "C" of PLATS page 19.
W. L. Brown
REGISTER OF DEEDS

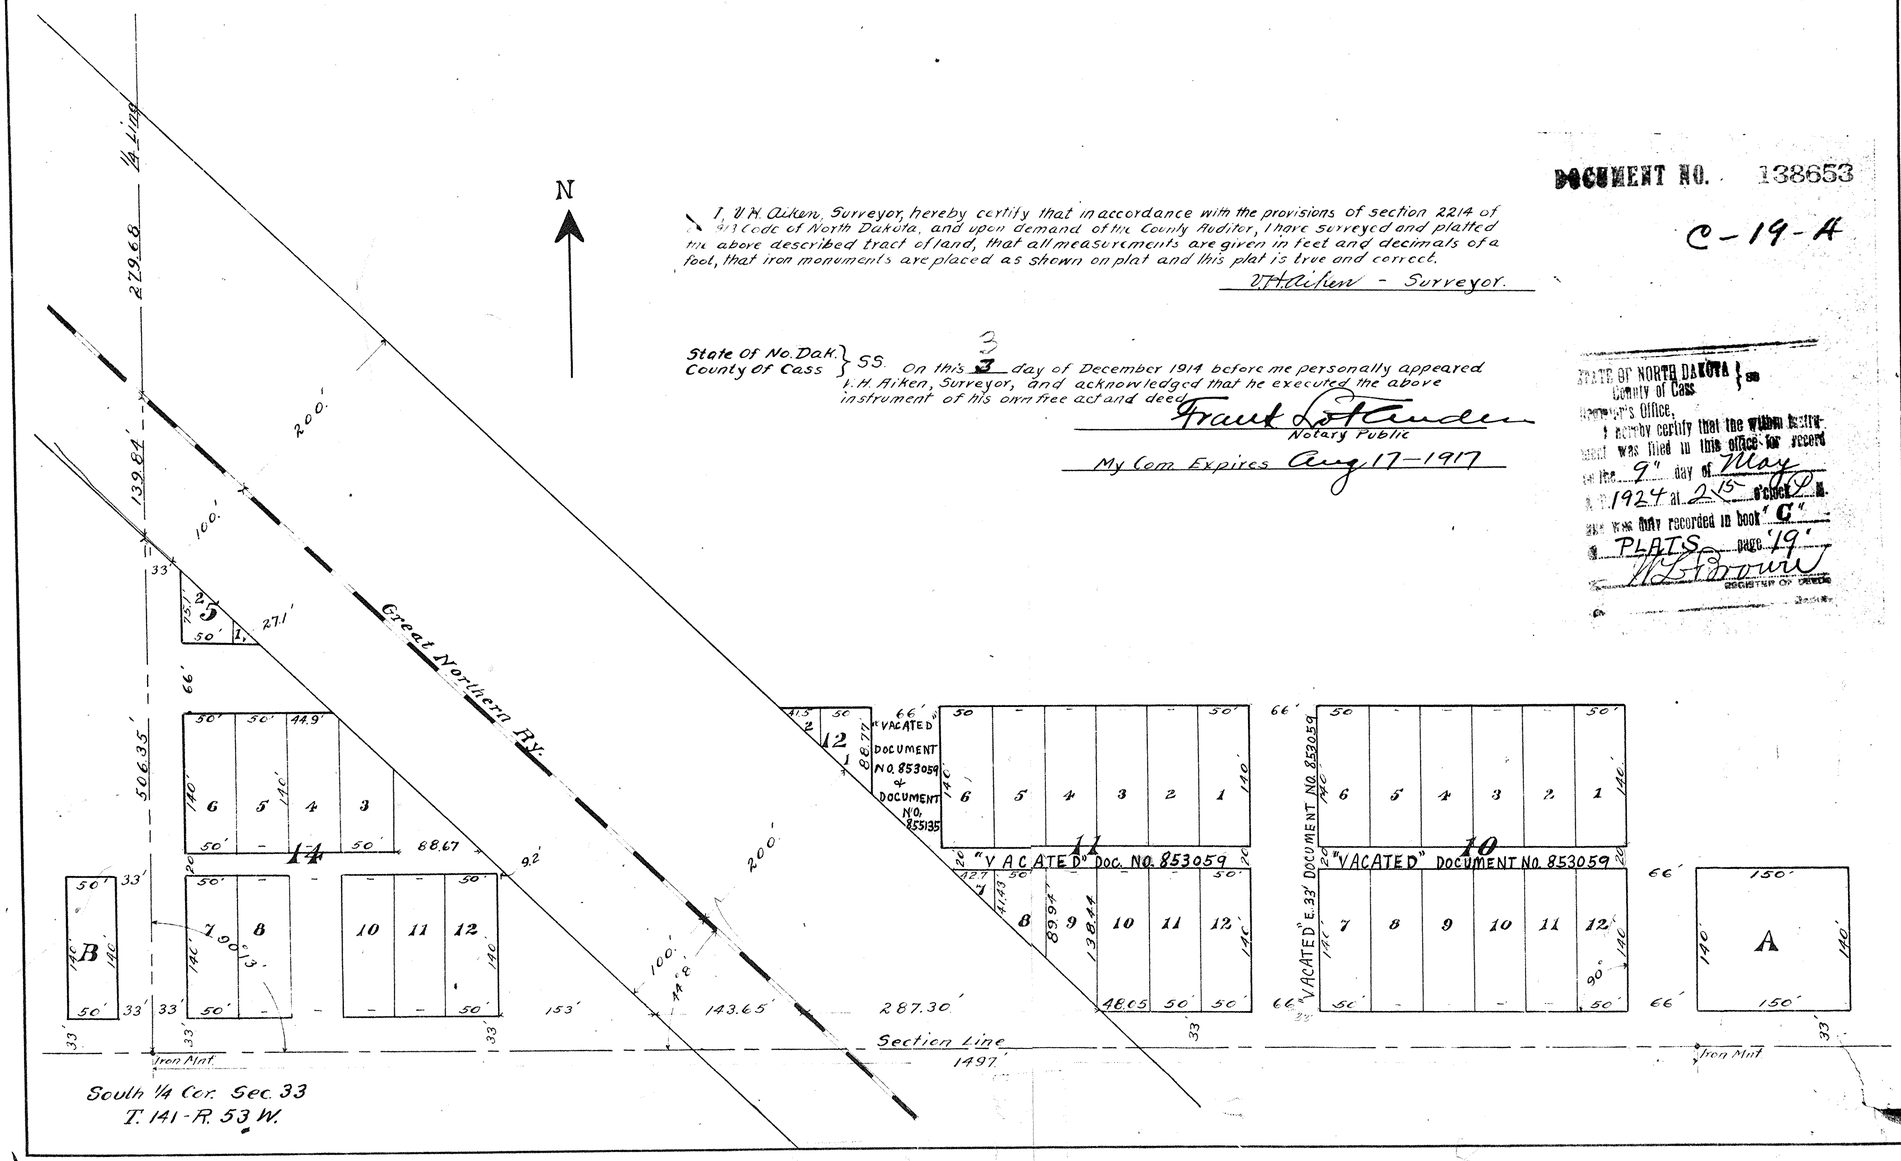

C-19A