C-14A

PLAT OF

BISHOPS ADDITION TO

TOWN OF MAPLETON

SCALE 100 FEET TO AN INCH

WALTER G. BRIGGS. SURVEYOR.

TERRITORY OF DAKOTA
COUNTY OF CASS
Register's Office.
I Hereby Certify, That the within instrument was filed in this office for record on the 12th day of August A. D., 1884, at 5 o'clock P. M. and duly recorded in book ... of ...
John H. Hanson
Register of Deeds, Cass Co., D. T.
By Henry J. Hanson
Dep.

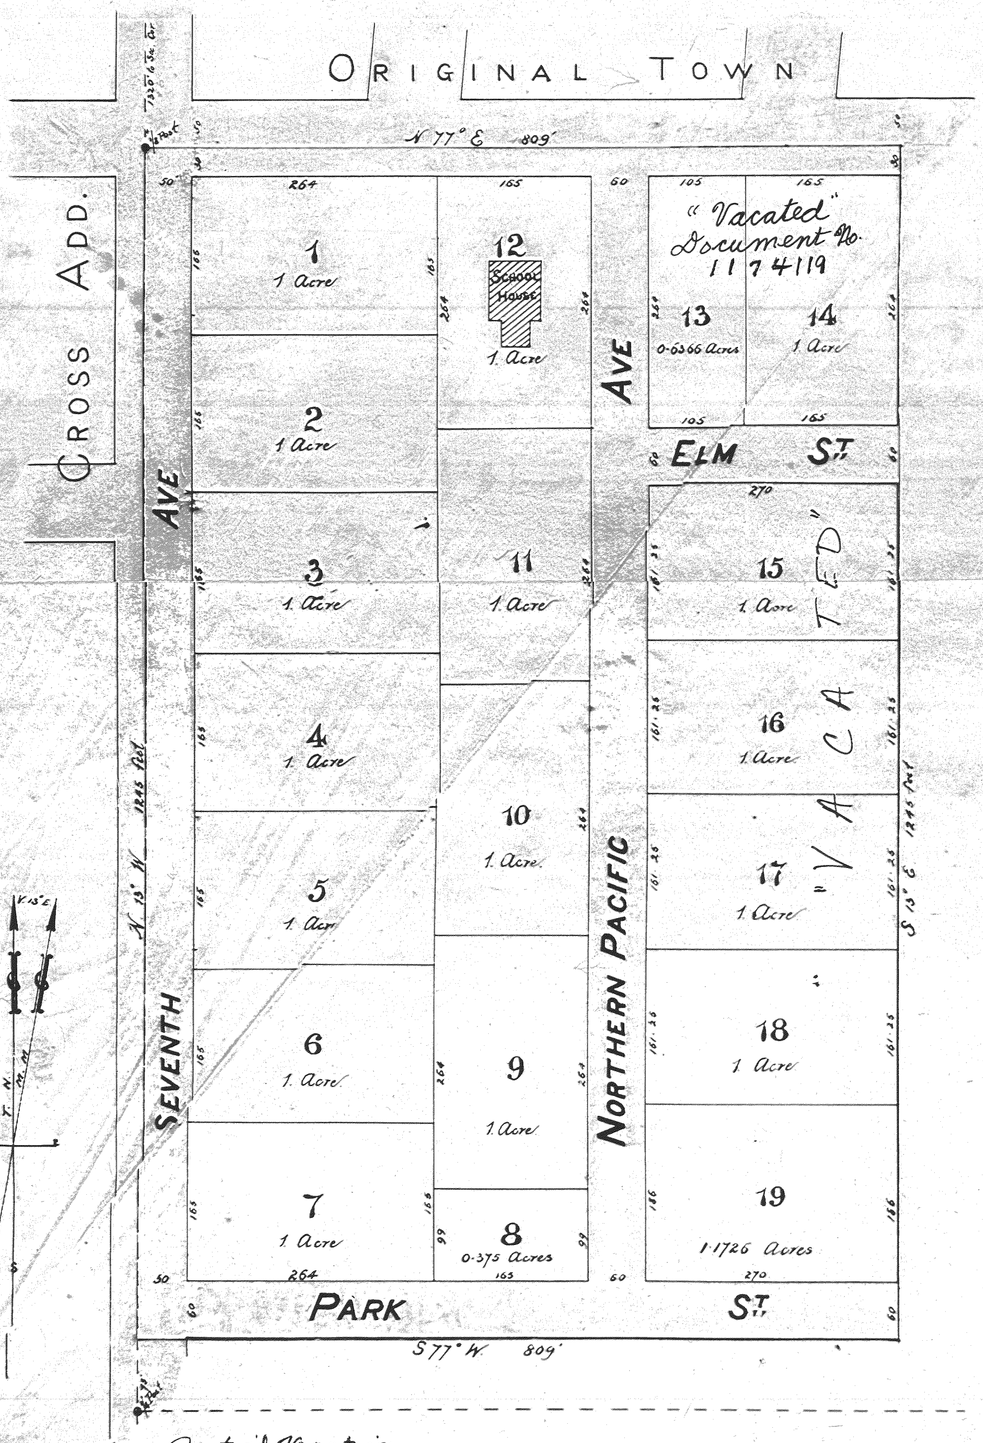

Partial Vacation
Document No. 1433893
Blocks 15, 16, + 17

Field Notes:- Bishops Addition to the Town of Mapleton is situated on the West side of the South West quarter of the North West quarter of Section Six (6) Township One hundred & Thirty-nine (139) North of Range Fifty (50) West of the Fifth (5th) Principal Meridian in the County of Cass, Territory of Dakota. Commencing at the one eighth (1/8) post thirteen hundred & twenty (1320) feet South of the North West Section corner of said section Six (6) and running North ninety-seven (97) degrees eight hundred & nine feet (809). thence South thirteen (13) degrees East twelve hundred & forty five (1245) feet, thence South ninety-seven (97) degrees West eight hundred & nine (809) feet thence North thirteen (13) degrees West twelve hundred & forty-five (1245) feet to place of beginning and containing in the whole twenty three decimal twelve (23.12) acres or thereabouts. I Walter G. Briggs Surveyor hereby declare and make known that the foregoing is a true and accurate description of the situation and boundaries of the aforesaid Addition, and that the same was surveyed and laid out by me on the first and second days of May 1884. The Streets and Avenues are particularly described and set forth upon this plat with the names, widths, boundaries and extent of all such Streets and Avenues. All figures and lines of land are Blocks which are numbered consecutively from One (1) to Nineteen (19). All measurements are in feet and twelfths of a foot.

And the said Walter G. Briggs Surveyor, hereby further certifies that he made this plat from actual survey and same is in all respects true and correct to the best of his belief and knowledge.

Walter G. Briggs
County Surveyor.

Territory of Dakota }
County of Cass } ss.

Be it remembered that on this 31st day of July - 1884 Walter G. Briggs, County Surveyor personally appeared before me a Notary Public in and for said County, to me well known to be the same person who signed the above certificate and he acknowledged that he signed the same freely and voluntarily

A. B. Walker,
Notary Public, Cass Co. D. T.

I Mary Bishop hereby certify that I am the Proprietress of Bishops Addition to the Town of Mapleton, and that I caused the same to be surveyed and platted out as shown upon the above map during the month of May 1884.

Mary Bishop Proprietress.

Territory of Dakota }
County of Cass } ss.

Be it remembered that on this Twelfth day of August 1884 Mary Bishop Proprietress of the above Addition, personally appeared before me a Notary Public in and for said County, to me well known to be the same person who signed the above certificate, and she acknowledged that she signed the same freely and voluntarily.

Frank G. Brown
Notary Public, Cass Co. D. T.

C-14A